

SAH Design, LLC

Current Work
June 8, 2021


22 Mechanic St
Holliston, MA 01746
sethholdendesign@gmail.com
(978) 930-6903

PROJECT:

Proposed Office
Main St,
Medway , Ma



Existing Building

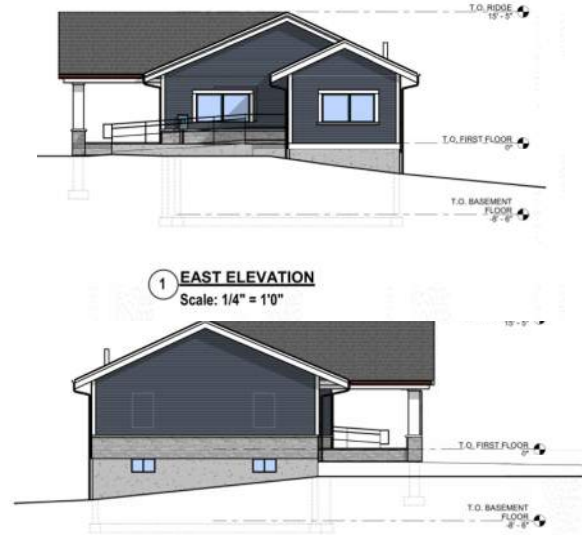

1 EAST ELEVATION
Scale: 1/4" = 1'0"



3 NORTH ELEVATION
Scale: 1/4" = 1'0"



4 WEST ELEVATION
Scale: 1/4" = 1'0"



2 SOUTH ELEVATION
Scale: 1/4" = 1'0"



SAH Design, LLC

PROJECT:

Millis Vintage Barn

Causeway St.

Millis, MA



SAH Design, LLC

Proposed Front Perspective

PROJECT:

Concord's Colonial Inn
Monument Square
Concord , Ma



Existing Building



Proposed Front Perspective

SAH Design, LLC

PROJECT:

Proposed Apartment Building

Main St,
Clinton, Ma



Proposed Front Perspective



Existing Building



Elevations

SAH Design, LLC

PROJECT:

Basement Remodel
High Extension Rd
Ashland, Ma



Proposed Interior Perspective



Proposed Interior Perspective



Under Construction

SAH Design, LLC

PROJECT:

University Station – 400,000 SF Retail Center

Building AC

Westwood, Ma

Allevato Architects



Existing Residence



Proposed Conceptual Front Perspective

SAH Design, LLC

PROJECT:

House Addition

Old Middlesex Rd
Chelmsford, MA



Existing Residence




Proposed Conceptual Front Perspective Addition

SAH Design, LLC

PROJECT:

Residence
Northborough, Ma
Work Produced Dario Designs

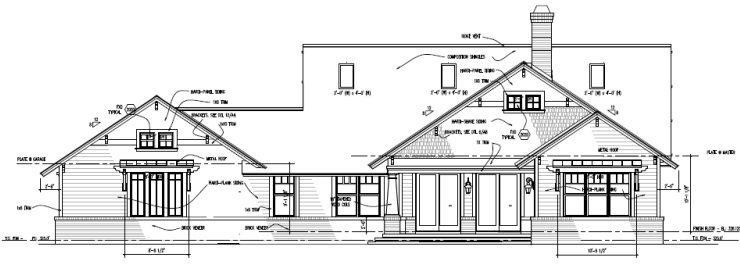


Rear Elevation



Front Elevation



Under Construction

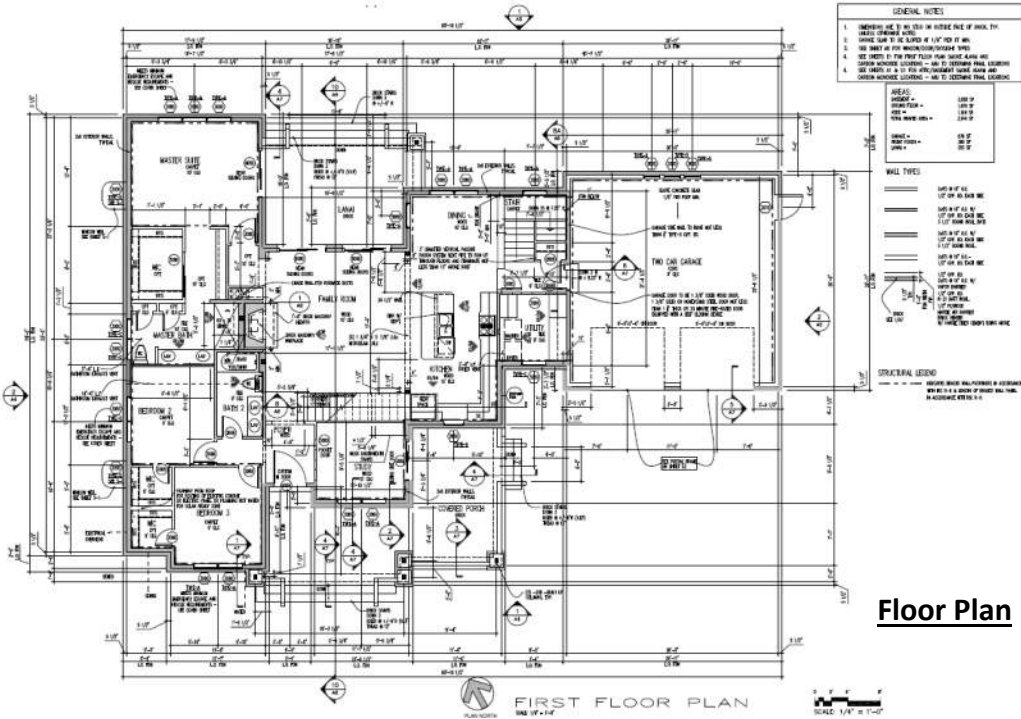


Floor Plan

SAH Design, LLC

Millwork

Millis, Ma

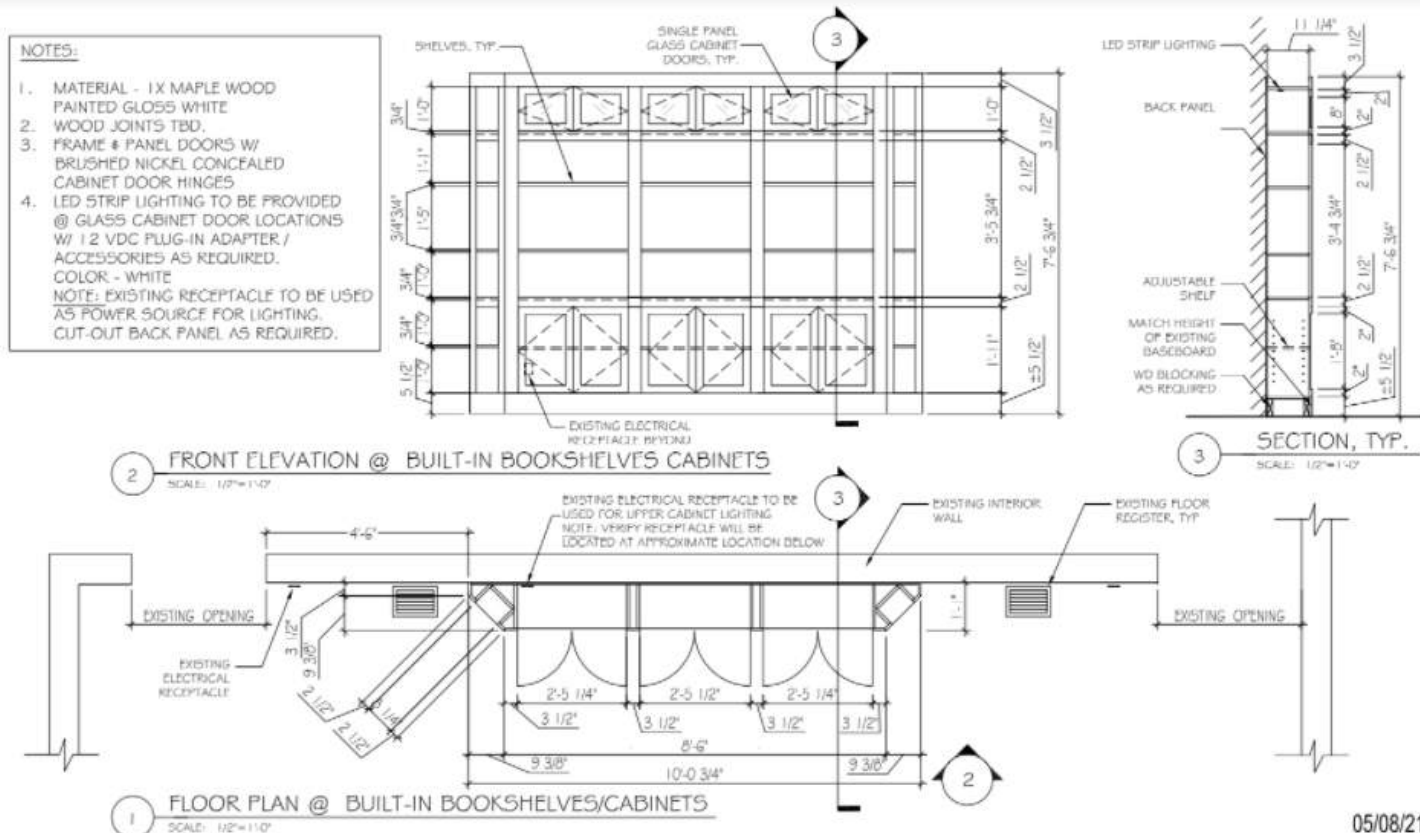

05/08/21



SANDI & JEFF GARFIELD
46 GLEN ELLEN BLVD,
MILLIS, MA 02054

SAH DESIGN ARCHITECTURE
DESIGN
DRAFTING
EXISTING CONDITIONS

SAH Design, LLC

Millwork

Millis, Ma



Conceptual 3d Perspectice



Completed Built-In Millwork

SAH Design, LLC

PROJECT:

House Addition

Sharon, Ma

Work Produced Dario Designs



Existing Front Elevation



Existing Side Elevation



Proposed Rear Perspective

SAH Design, LLC

PROJECT:

Winter St. Apartments

Framingham, Ma

Work Produced Dario Designs



Existing Building



Finished Front Perspective



Proposed Front Perspective

SAH Design, LLC

PROJECT:

Cumberland Farms— 4,384 sf Retail Store – New Prototype

Hudson, NH

Work Produced at HFA



Proposed Front Perspective



Side Elevation



Front Elevation

SAH Design, LLC

PROJECT:

Attic Addition

North Grafton, Ma

Work Produced at Dario Designs



Existing Rear Elevation



Under Construction

SAH Design, LLC

PROJECT:

House Renovation

Brigham Rd

Northborough, Ma




Existing Residence



SAH Design

Proposed Front Perspective

Boston Architectural College
Freehand Drawing

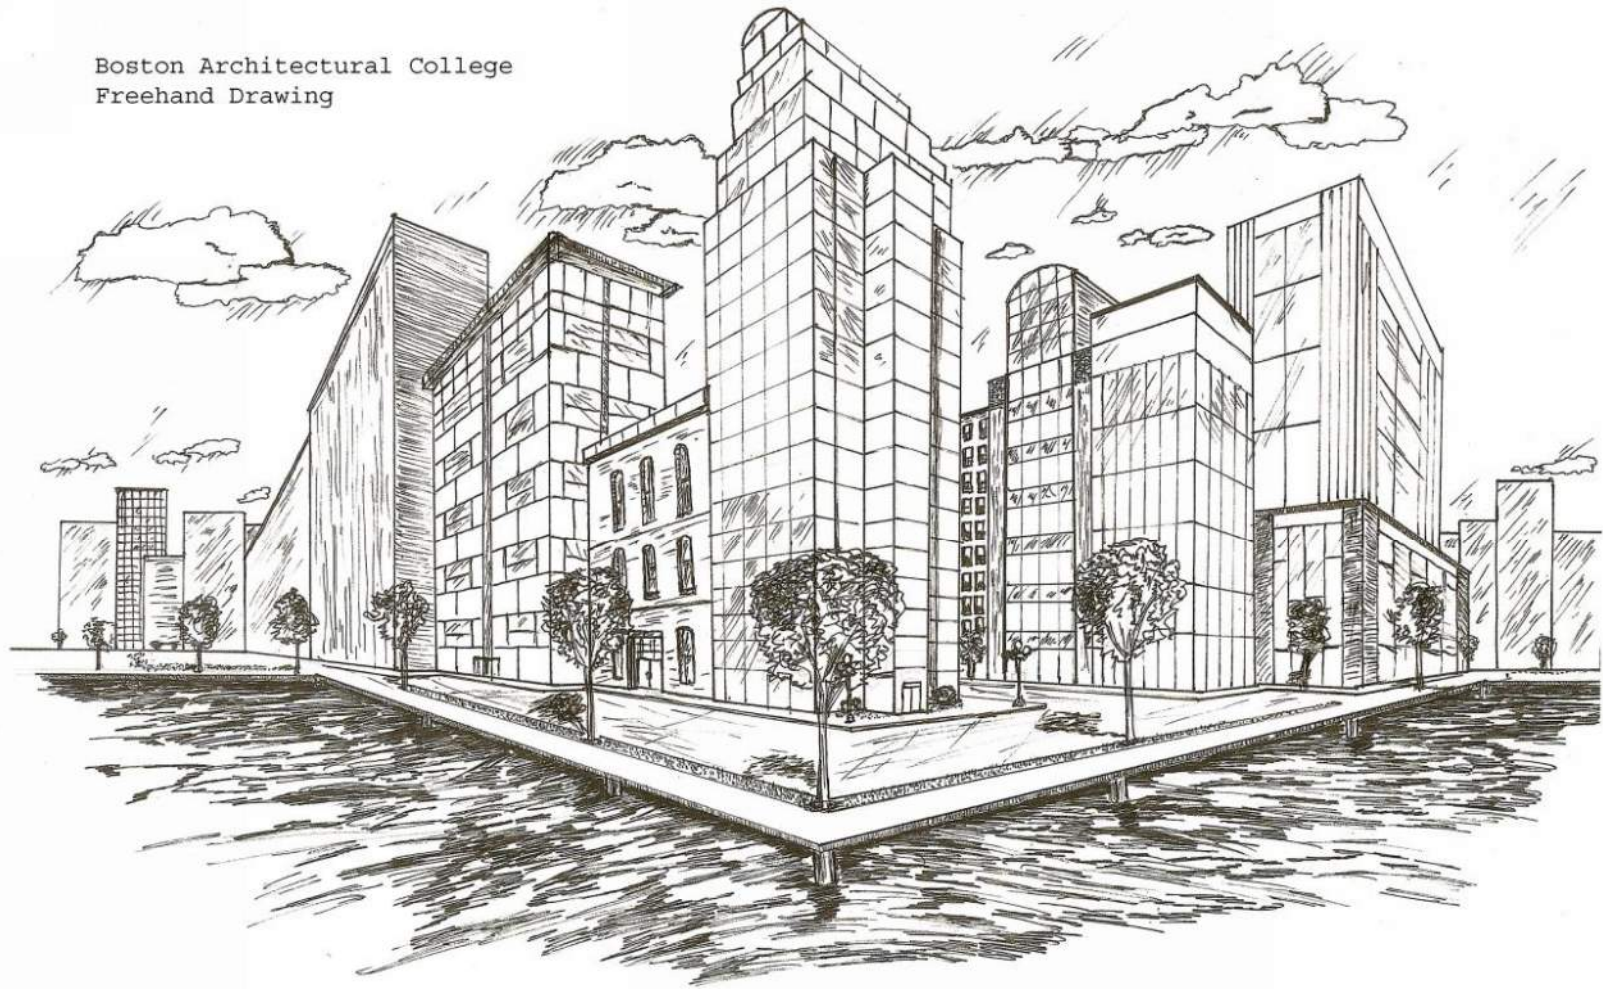

SAH Design, LLC